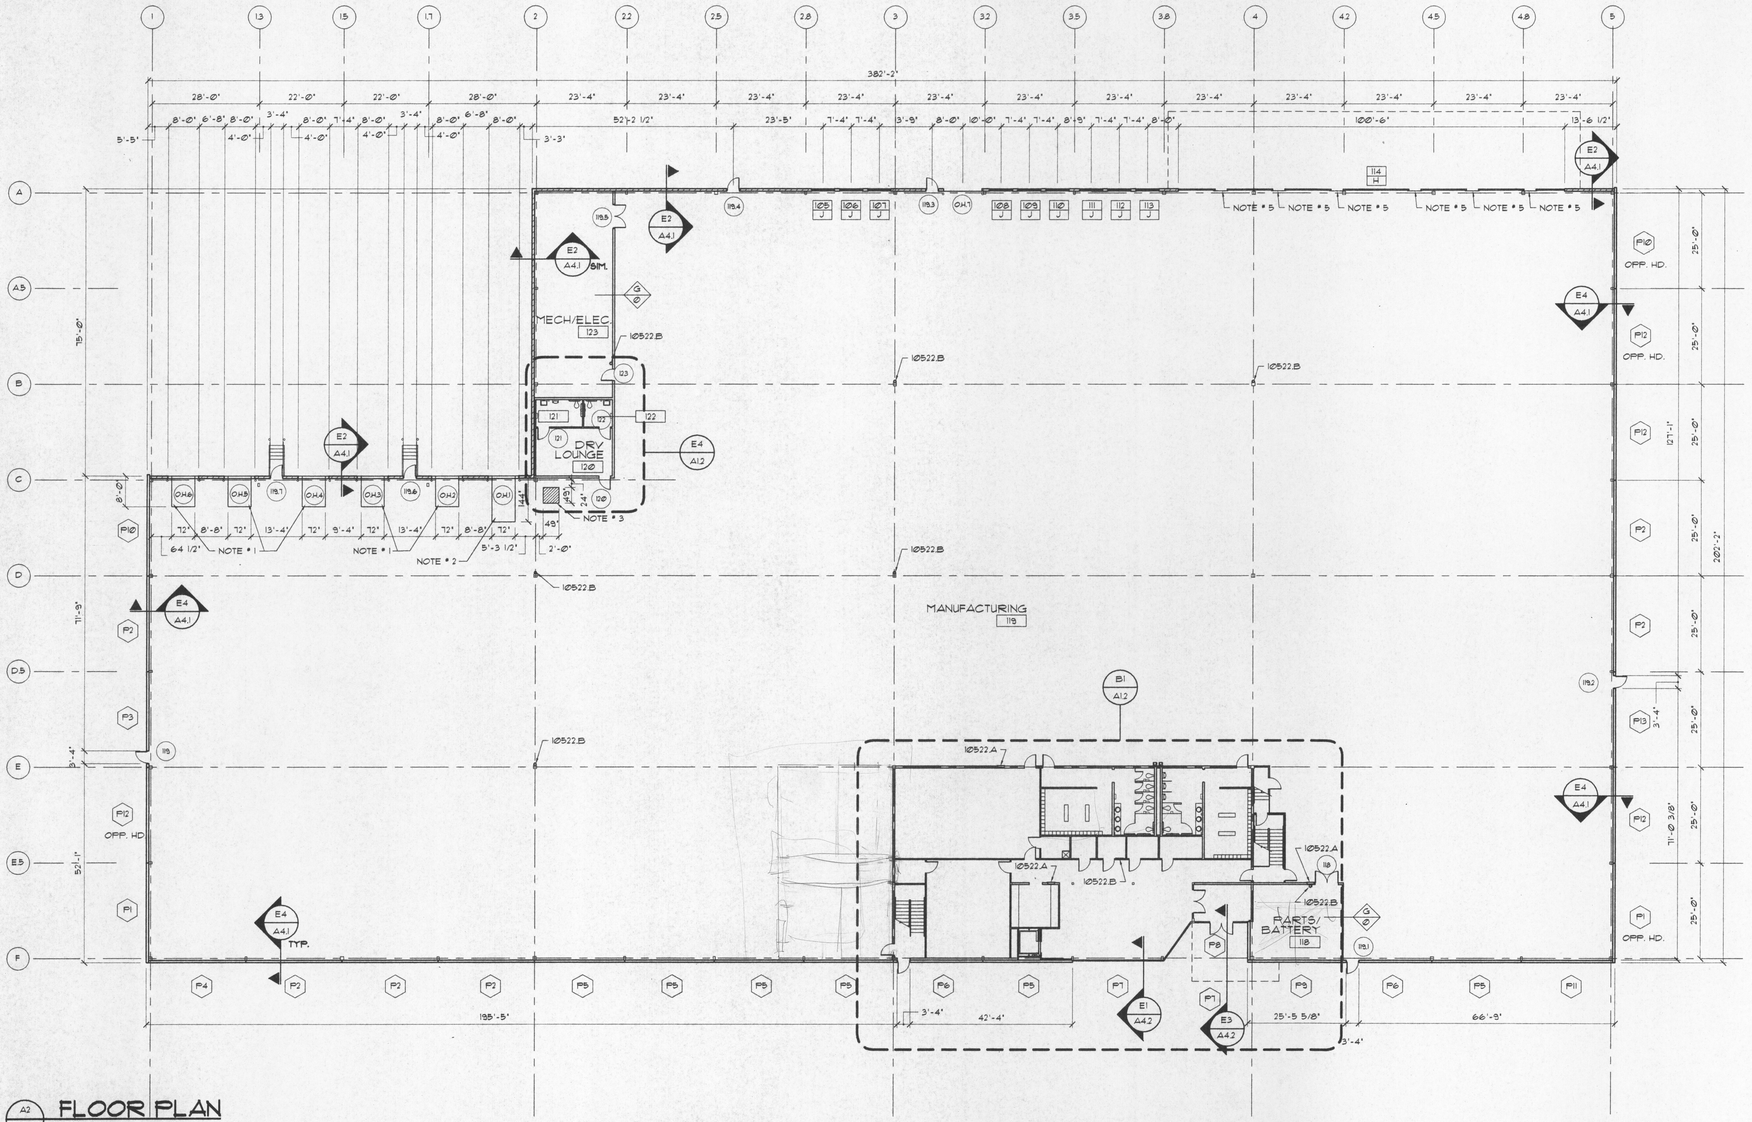

A2 / A1.1 **FLOOR PLAN**
SCALE: 1/16"=1'-0"

GENERAL NOTES

A. UNLESS NOTED OTHERWISE, WALL PARTITIONS SHALL RUN FROM FLOOR SLAB TO ROOF DECK, AND BE SEALED TIGHT AT ROOF DECK.

B. WALL DIMENSIONS ILLUSTRATED RUN FROM FACE OF MASONRY UNIT, FACE OF STUD, FACE OF CONCRETE PANEL OR CENTERLINE OF COLUMNS.

SHEET NOTES

1. 74' X 8ß' PIT FOR MECHANICAL DOCK LEVELER. PROVIDE RECESS IN FLOOR SLAB 23 1/2' AT REAR, SLOPING 1/2' TOWARD FRONT OF DOCK. PROVIDE 3"x 3" x 1/4" STEEL ANGLE EMBEDS AT PERIMETER AND 18' TO EACH SIDE OF FRONT CORNERS WITH N.S. AT 12' C/C MAX. COORD. DIMENSIONS WITH DOCK LEVELER.

2. 36' X 144' PIT FOR HYDRAULIC SCISSORS LIFT. PROVIDE RECESS IN FLOOR SLAB 23 1/2' AT REAR, SLOPING 1/2' TOWARD FRONT OF DOCK. PROVIDE 3"x 3" x 1/4" STEEL ANGLE EMBEDS AT PERIMETER AND 18' TO EACH SIDE OF FRONT CORNERS WITH N.S. AT 12' C/C MAX. COORD. DIMENSIONS WITH LIFT MFR.

3. 48' X 48' RECESS FOR IN FLOOR PALLET SCALE PROVIDED BY OWNER. PROVIDE RECESS IN FLOOR SLAB 3 1/2' WITH LEVEL BOTTOM. PROVIDE 3'x 3' x 1/4' STEEL ANGLE EMBEDS AT PERIMETER WITH N.S. AT 12' C/C MAX.

4. OWNER PROVIDED AND INSTALL ED EQUIPMENT NOT IN CONTRACT.

5. HANGING CLEAR VINYL SAVE-T-STRIP DOORS BY TMI CORPORATION

MATERIAL KEY

Ø3300 CAST-IN-PLACE CONCRETE:
Ø3300.J REINFORCED CONCRETE WALL (SEE STRUCTURAL DRAWINGS)

Ø4200 UNIT MASONRY:
Ø4200.C 8' CONCRETE BLOCK WALL

5310 STEEL DECK:
Ø5310.A METAL FLOOR DECK (SEE STRUCTURAL DRAWINGS)
Ø5310.B METAL ROOF DECK (SEE STRUCTURAL DRAWINGS)

Ø7120 BUILDING INSULATION:
Ø7120.B BATT INSULATION, FILL VOID

Ø7270 FIRESTOPPING:
Ø7270.B FIRESAFING INSULATION

Ø7900 JOINT SEALANTS:
Ø7900.B CAULK

Ø9255 GYPSUM BOARD ASSEMBLIES:
Ø9255.A 6' (18 GA.) METAL STUDS AT 16' C/C.
Ø9255.B 6' (20 GA.) METAL STUDS AT 16' C/C.
Ø9255.C 3 5/8' (22 GA.) METAL STUDS AT 24' O.C.
Ø9255.D 2-1/2' (20 GA.) METAL STUDS AT 24' O.C.
Ø9255.H 5/8' GYPSUM BOARD (FIRE CODE AS INDICATED BY WALL TYPE OR AS NOTED)
Ø9255.I 2 LAYERS 5/8' GYPSUM BOARD (FIRE CODE AS INDICATED BY WALL TYPE OR AS NOTED)
Ø9255.J 5/8' EXTERIOR GYPSUM BOARD CEILING ON METAL SUSPENSION SYSTEM
Ø9255.L 5/8' WATER RESISTANT GYPSUM BOARD
Ø9255.Q 5/8' GYPSUM BOARD (FIRE CODE AS INDICATED BY WALL TYPE AS NOTED)
Ø9255.U 5/8' WATER RESISTANT GYPSUM BOARD
Ø9255.W MINERAL WOOL SOUND ATTENUATION BATTS

Ø9265 GYPSUM BOARD SHAFT- WALL ASSEMBLIES:
Ø9265.A 2-1/2" (20 GA) 'C-H' SHAPED METAL STUD AT 24" O.C.
Ø9255.B 1' GYPSUM SHAFT LINER.

Ø9511 ACOUSTICAL PANEL CEILINGS:
Ø9511.A 2 X 4 ACOUSTICAL CEILING TILES AND SUSPENSION SYSTEM
Ø9511.B 2 X 2 ACOUSTICAL CEILING TILES AND SUSPENSION SYSTEM

10522 FIRE EXTINGUISHERS, CABINETS, AND ACCESSORIES:
10522.A FIRE EXTINGUISHER AND RECESSED CABINET
10522.B BRACKET MOUNTED FIRE EXTINGUISHER

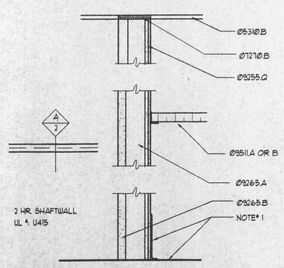

E1 / A1.1 **2 HR SHAFTWALL**
SCALE: 1 1/2"=1'-0"

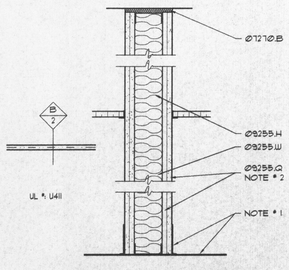

E2 / A1.1 **2 HR PARTITION**
SCALE: 1 1/2"=1'-0"

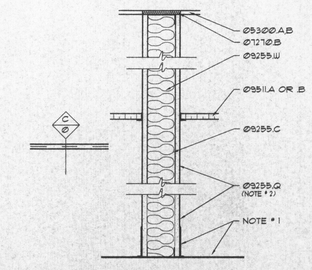

E3 / A1.1 **PARTITION**
SCALE: 1 1/2" =1'-0"

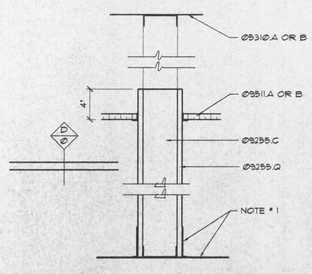

E4 / A1.1 **TYPICAL PARTITION**
SCALE: 1 1/2"=1'-0"

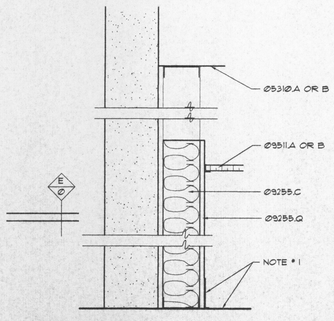

E5 / A1.1 **1 HR RT PARTITION**
SCALE: 1 1/2"=1'-0"

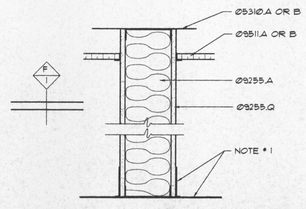

E5 / A1.1 **PARTITION DETAIL**
SCALE: 1 1/2"=1'-0"

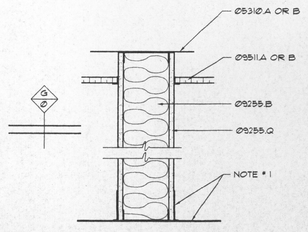

E5 / A1.1 **PARTITION DETAIL**
SCALE: 1 1/2"=1'-0"

EKHOFF, OCHENKOSKI & POLK
EOP ARCHITECTS
201 West Short Street, Suite 700, Lexington, Kentucky 40507
Tel: 606-231-7538 Fax: 606-255-4380

LEXINGTON
HERALD-LEADER
LEXINGTON, KENTUCKY

Comm. No. 9963 Date 5/17/00
Drawn by JCB Checked by JCH

No.	Date	Revision
/	/	/
/	/	/
/	/	/
/	/	/

or represented by this drawing are the property of EOP Architects and were created and developed for use on and in connection with the specified project. None of such property rights shall be used by or disclosed to any person, firm or entity for any reason whatsoever without the permission of EOP Architects. Written dimensions shall have precedence over scale dimensions. Contractor shall verify and be responsible for all dimensions and conditions on the job and EOP Architects immediately of any variation from the dimensions and conditions shown by this drawing. Any unauthorized use, disclosure or modification of this document may constitute a criminal offense under 18 U.S.C. Sec. 506. Unauthorized disclosure may constitute trade secret misappropriation in violation of L.C. 24-2-3 ET SEQ and other laws.

A1.1