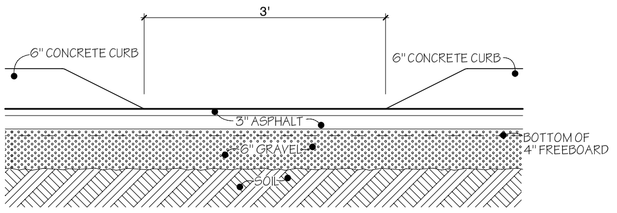

3/4" = 1'-0" ELEVATION: Water Intake 4

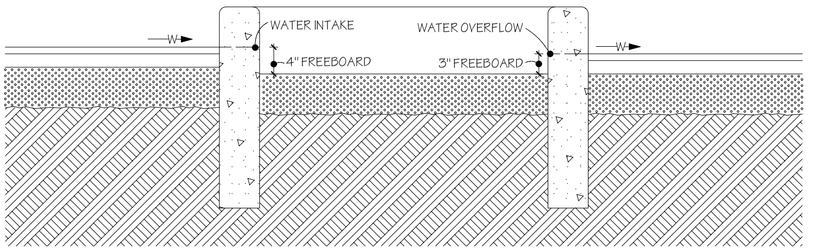

3/4" = 1'-0" SECTION: Rain Garden 3

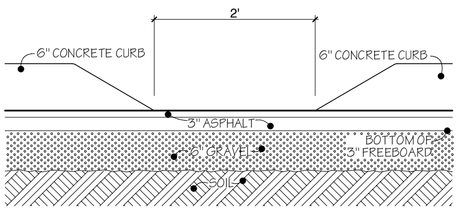

3/4" = 1'-0" ELEVATION: Overflow 5

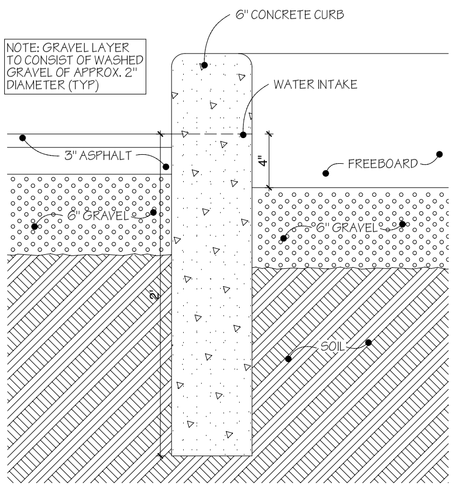

1 1/2"= 1'-0" SECTION: Curb 2

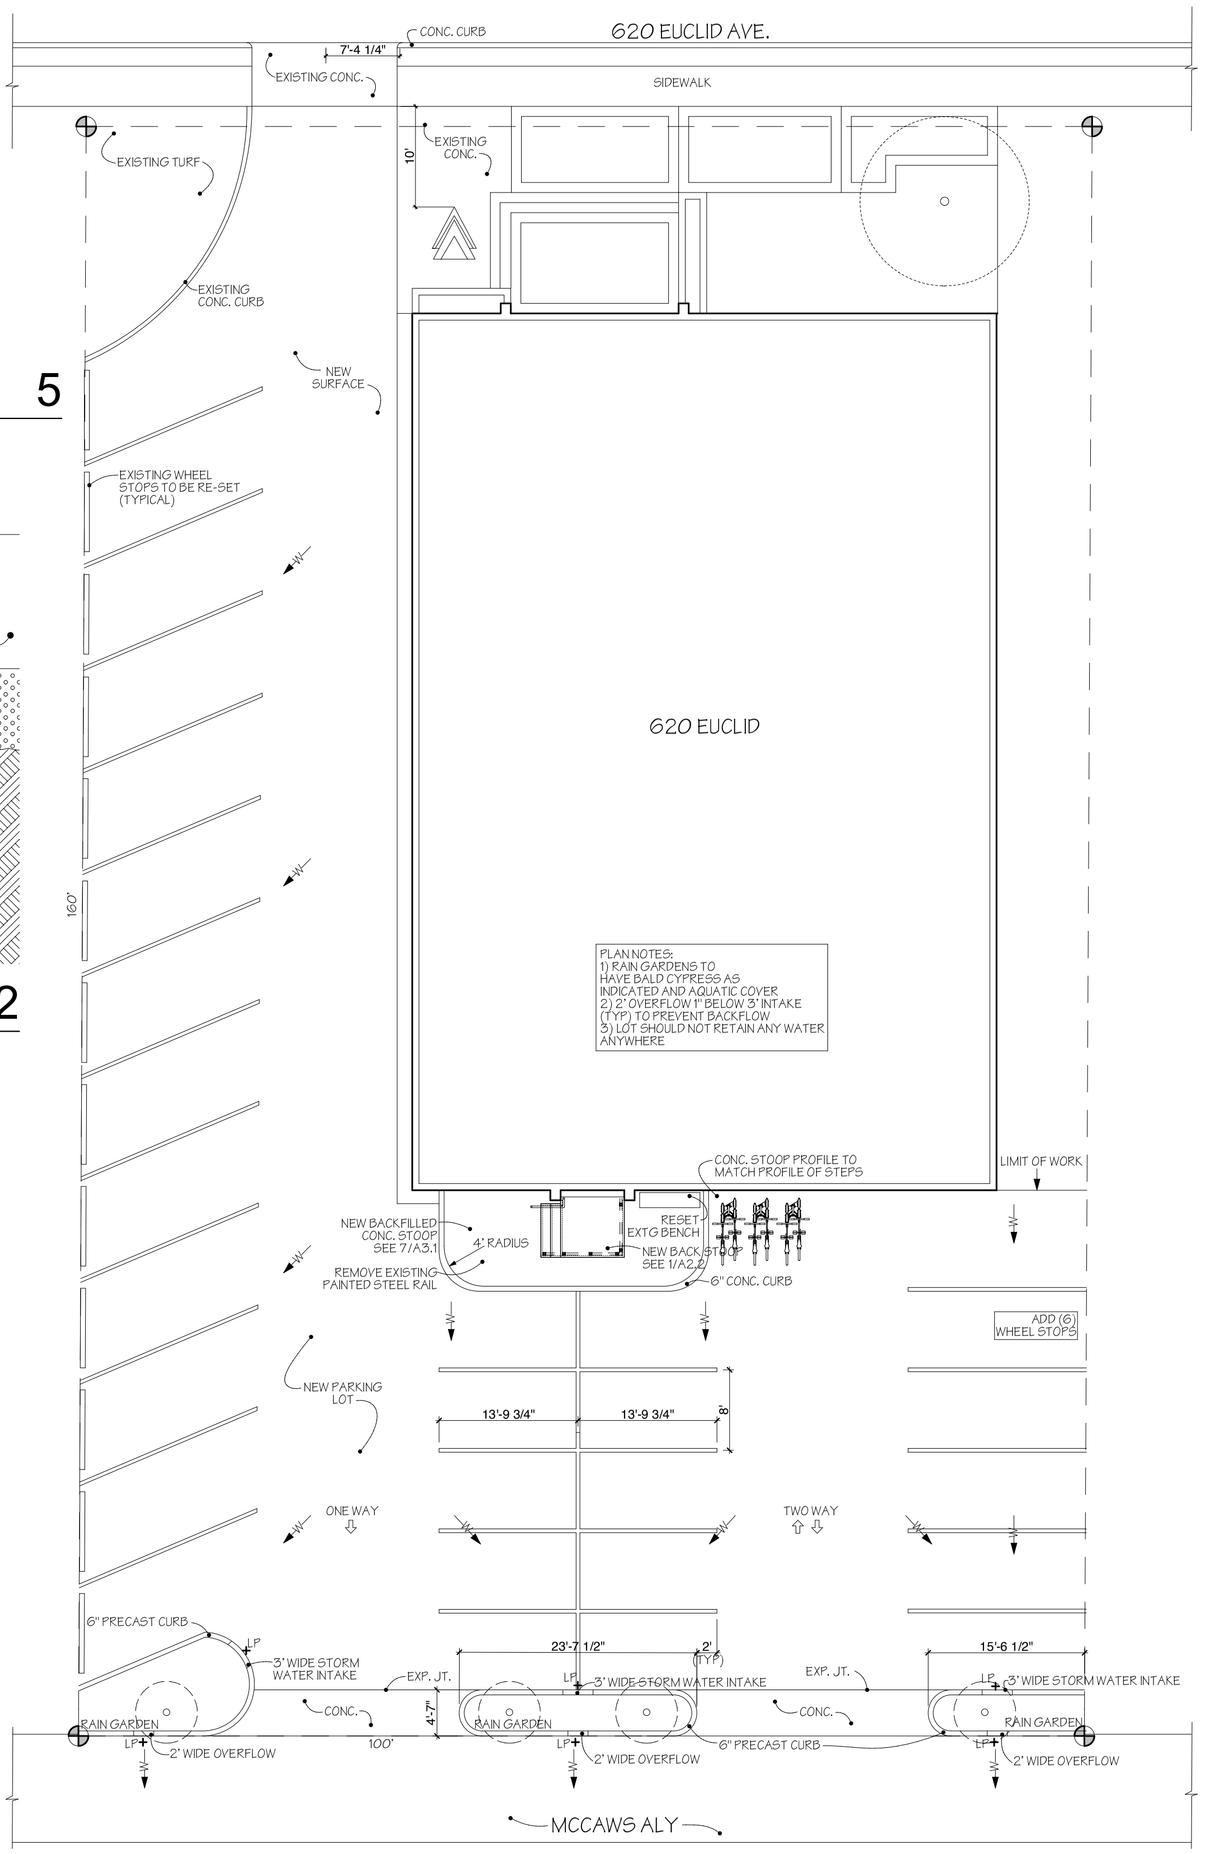

3/32" = 1'-0" PLAN: Parking Lot 1

A2.1	PLAN DETAILS	ASHLAND BUILDING 620 EUCLID AVE LEXINGTON KY 40502	DATE ISSUED: 8.28.15 REVISIONS: 9.8.15	POHL ROSA POHL architecture + design	P: (859) 268-1720 www.prparc.com 620 EUCLID AVE. STE 200 LEXINGTON, KY 40502